Sewerage Map - Wazirabad

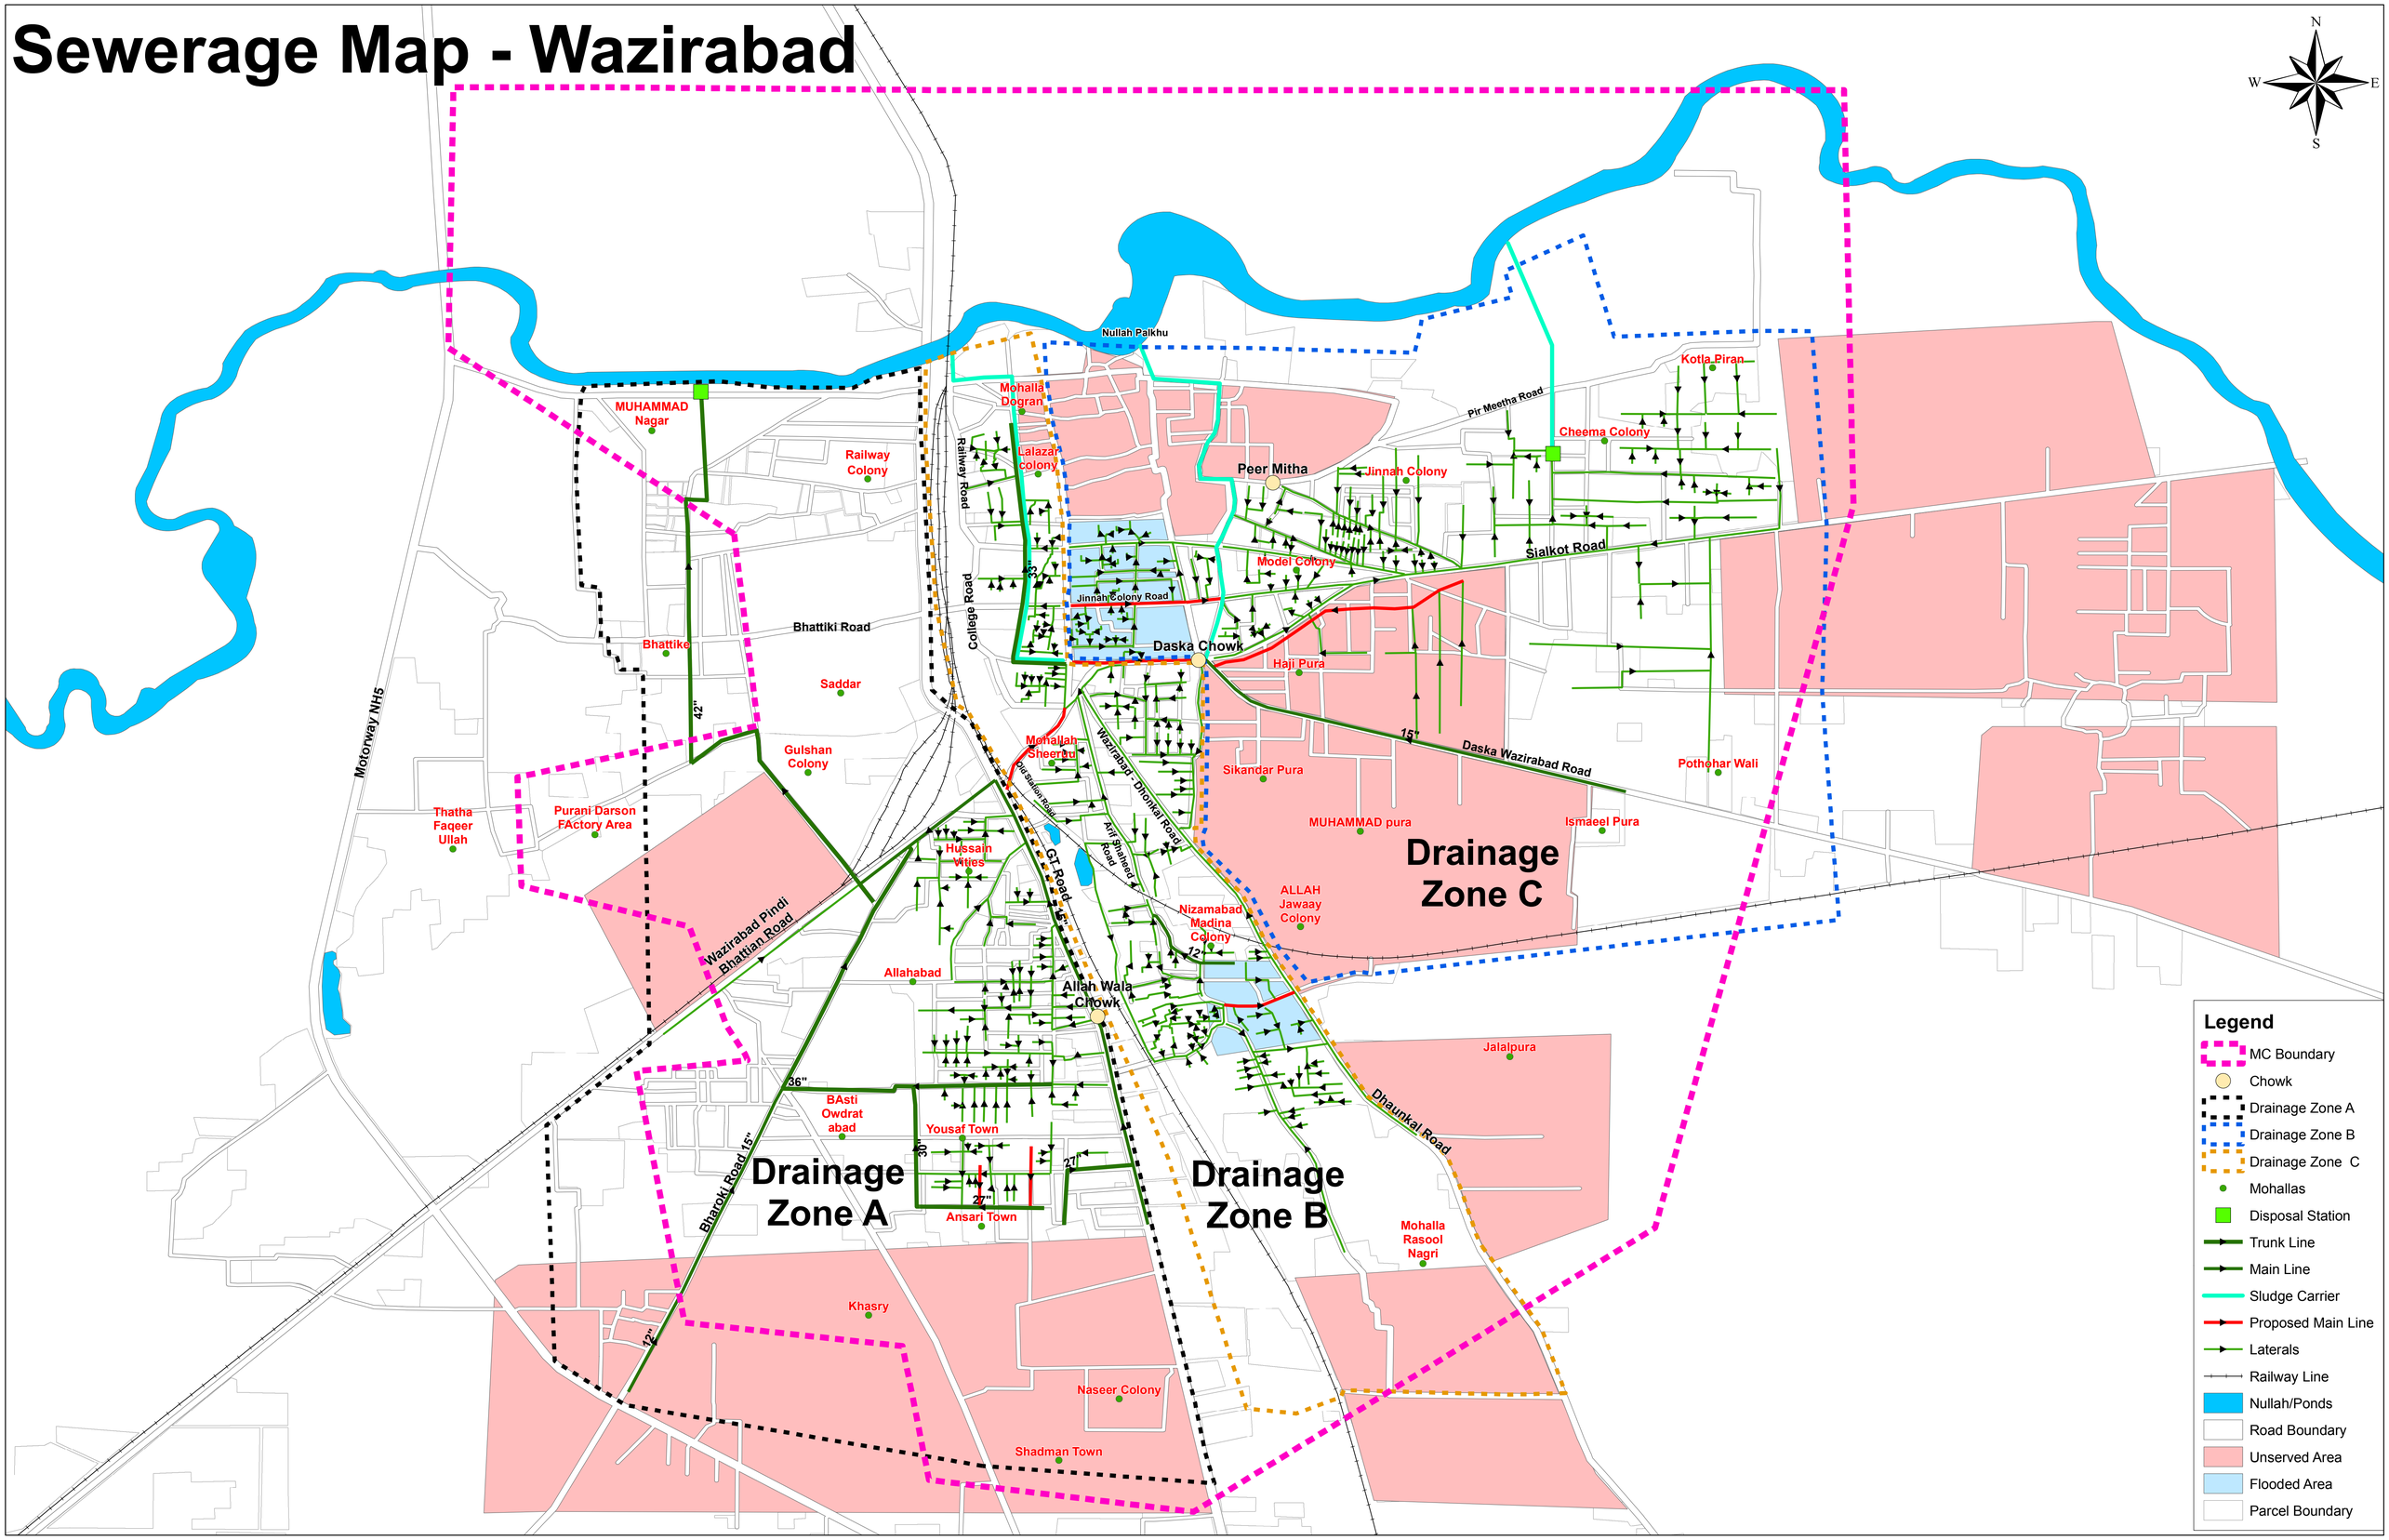

PUNJAB MUNICIPAL DEVELOPEMENT FUND COMPANY	PROJECT: PUNJAB CITIES PROGRAM (PCP)	Map Code 020418 / Map Version 1.0	DISCLAIMER: INFORMATION PROVIDED BY MC, PHED & OTHER SOURCES.	Scale: 1:10,000 (0 175 350 700 Meters)	Date April 2018